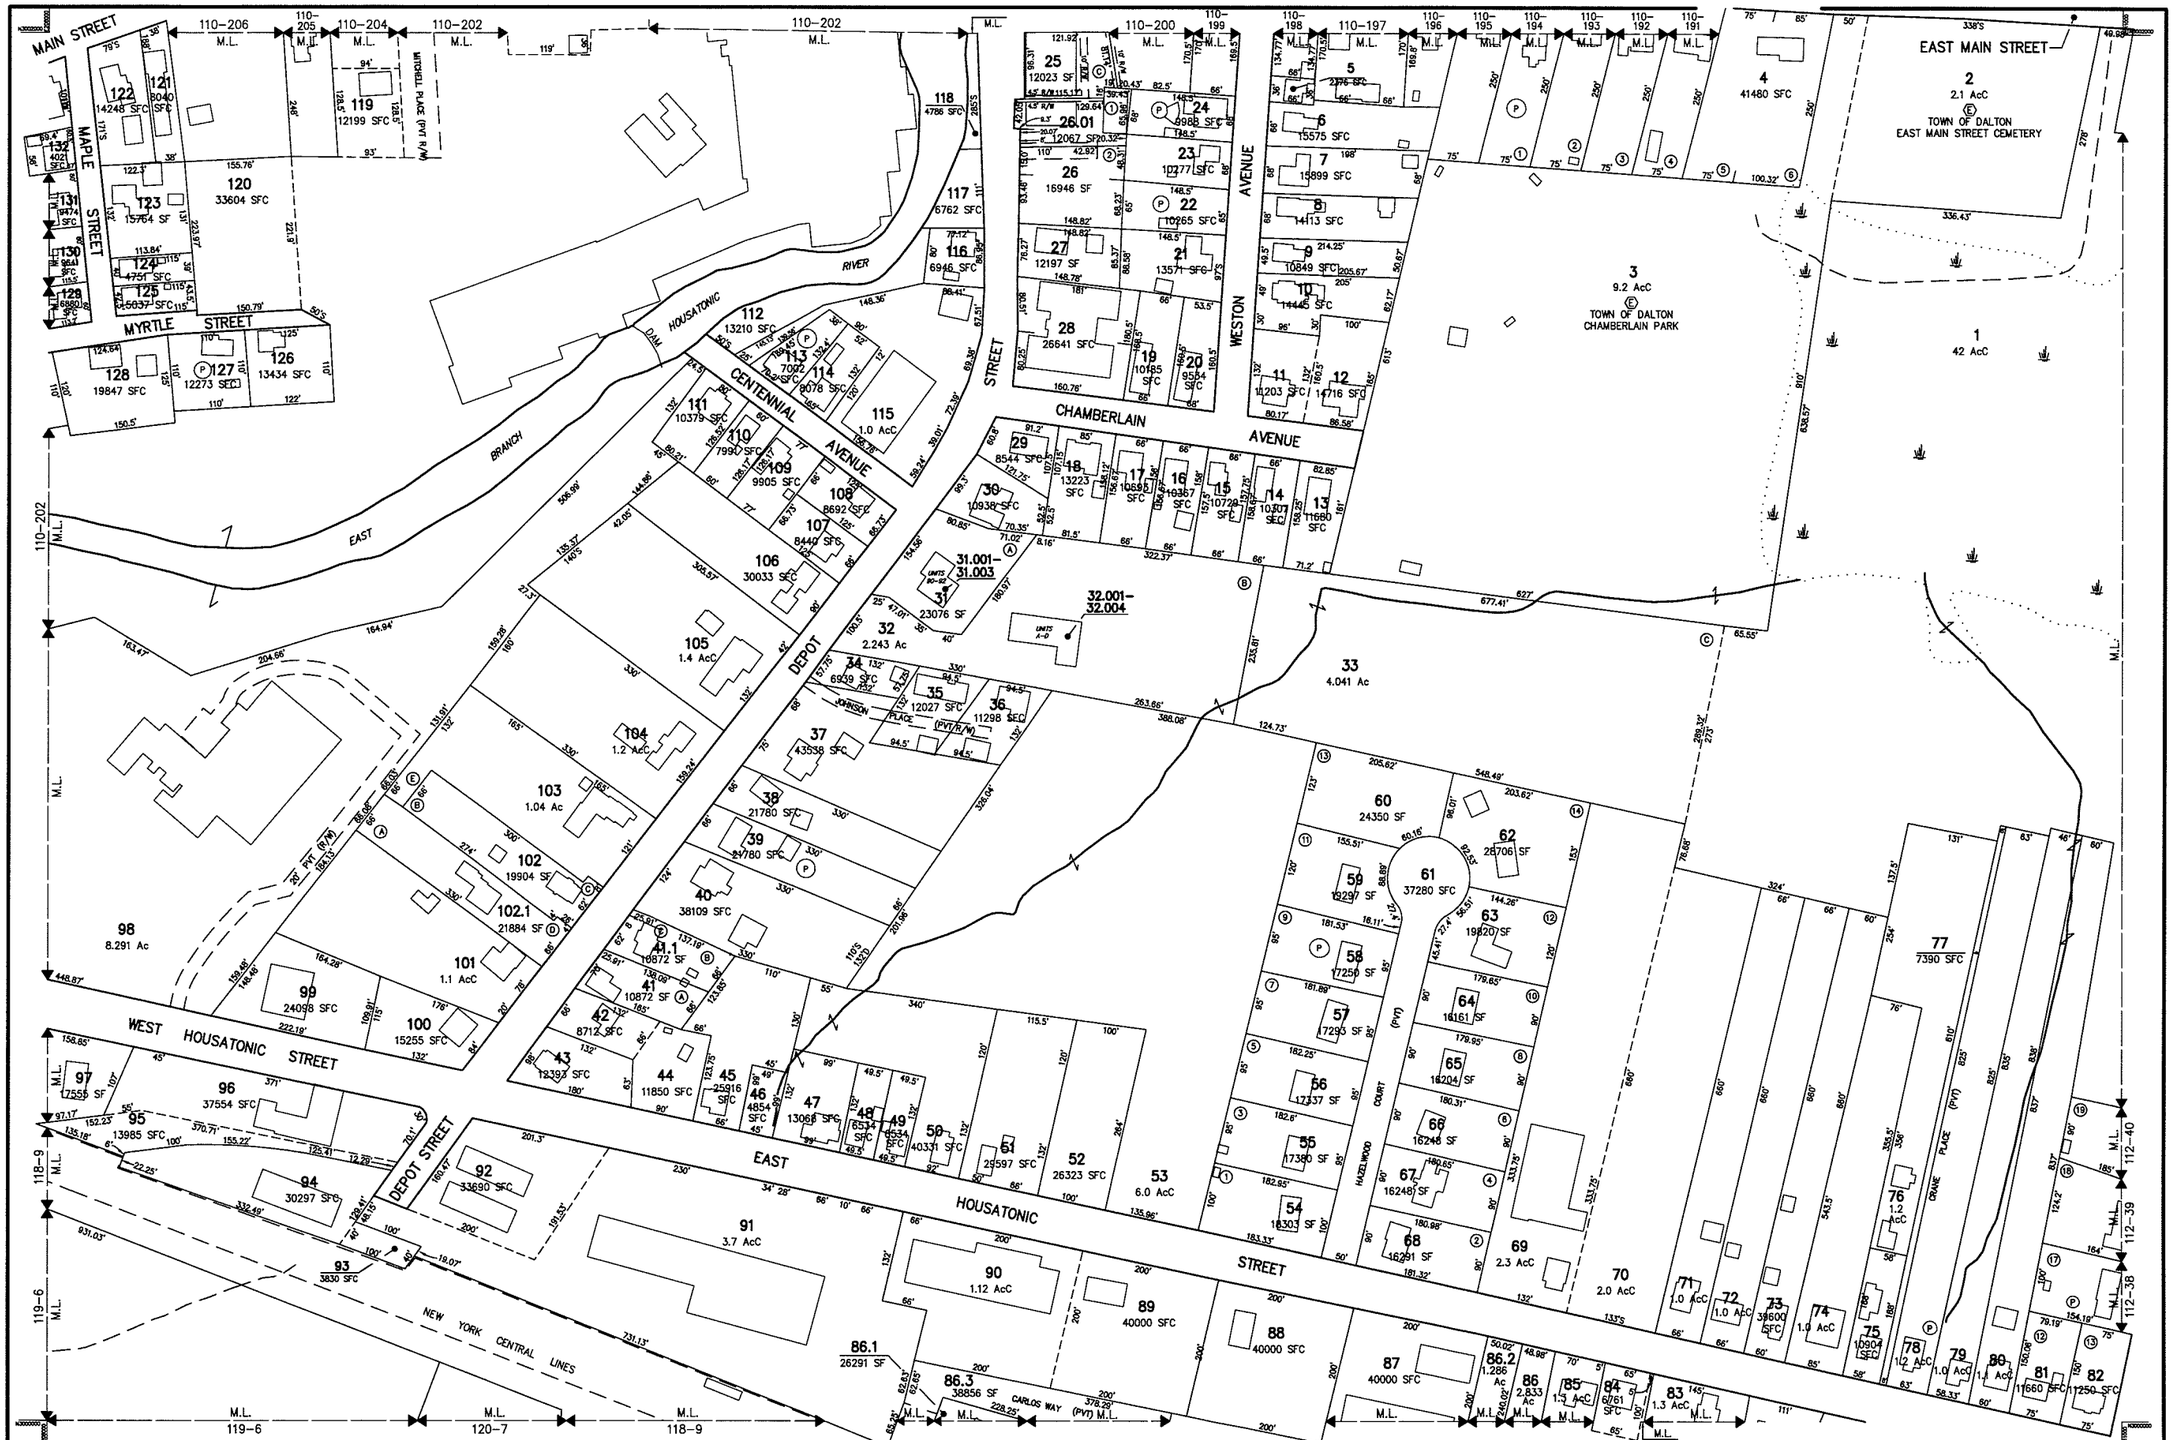

THIS MAP IS FOR ASSESSMENT PURPOSES. IT IS NOT VALID FOR LEGAL DESCRIPTION OR CONVEYANCE.

THE HORIZONTAL DATUM IS THE MASSACHUSETTS STATE PLANE COORDINATE SYSTEM, NAD 83.

PHOTOGRAPHY DATE: APRIL 4, 2000

COMPLETION DATE: JUNE 30, 2002

PRODUCED IN 2002 BY

CAI Technologies
Precision Mapping Geospatial Solutions
11 PLEASANT STREET, LITTLETON, NH 03561
800.322.4540 - WWW.CAI-TECH.COM

LEGEND

AREA SURVEYED . . . . . Ac or SF
AREA CALCULATED . . . . . AcC or SFC
RECORD DIMENSION . . . . . 100'
SCALED DIMENSION . . . . . 100'S
MATCH LINE . . . . . M.L.
WATER . . . . . W

POOL . . . . . P
EXEMPT PROPERTY . . . . . E
SUBDIVISION LOT NO. 2
BUILDING . . . . . B/R
RIGHT OF WAY/ACCESS . . . . . R/W
COMMON OWNERSHIP . . . . . OR
WETLANDS . . . . . W

FEET 50 0 100 200 300
SCALE 1" = 100'
25 0 25 50 75
METERS

REVISED TO : JANUARY 1, 2016

PROPERTY MAPS

DALTON

MASSACHUSETTS

INDEX DIAGRAM

109	110	111
114		112
119	120	121

GN

MAP NO.

113