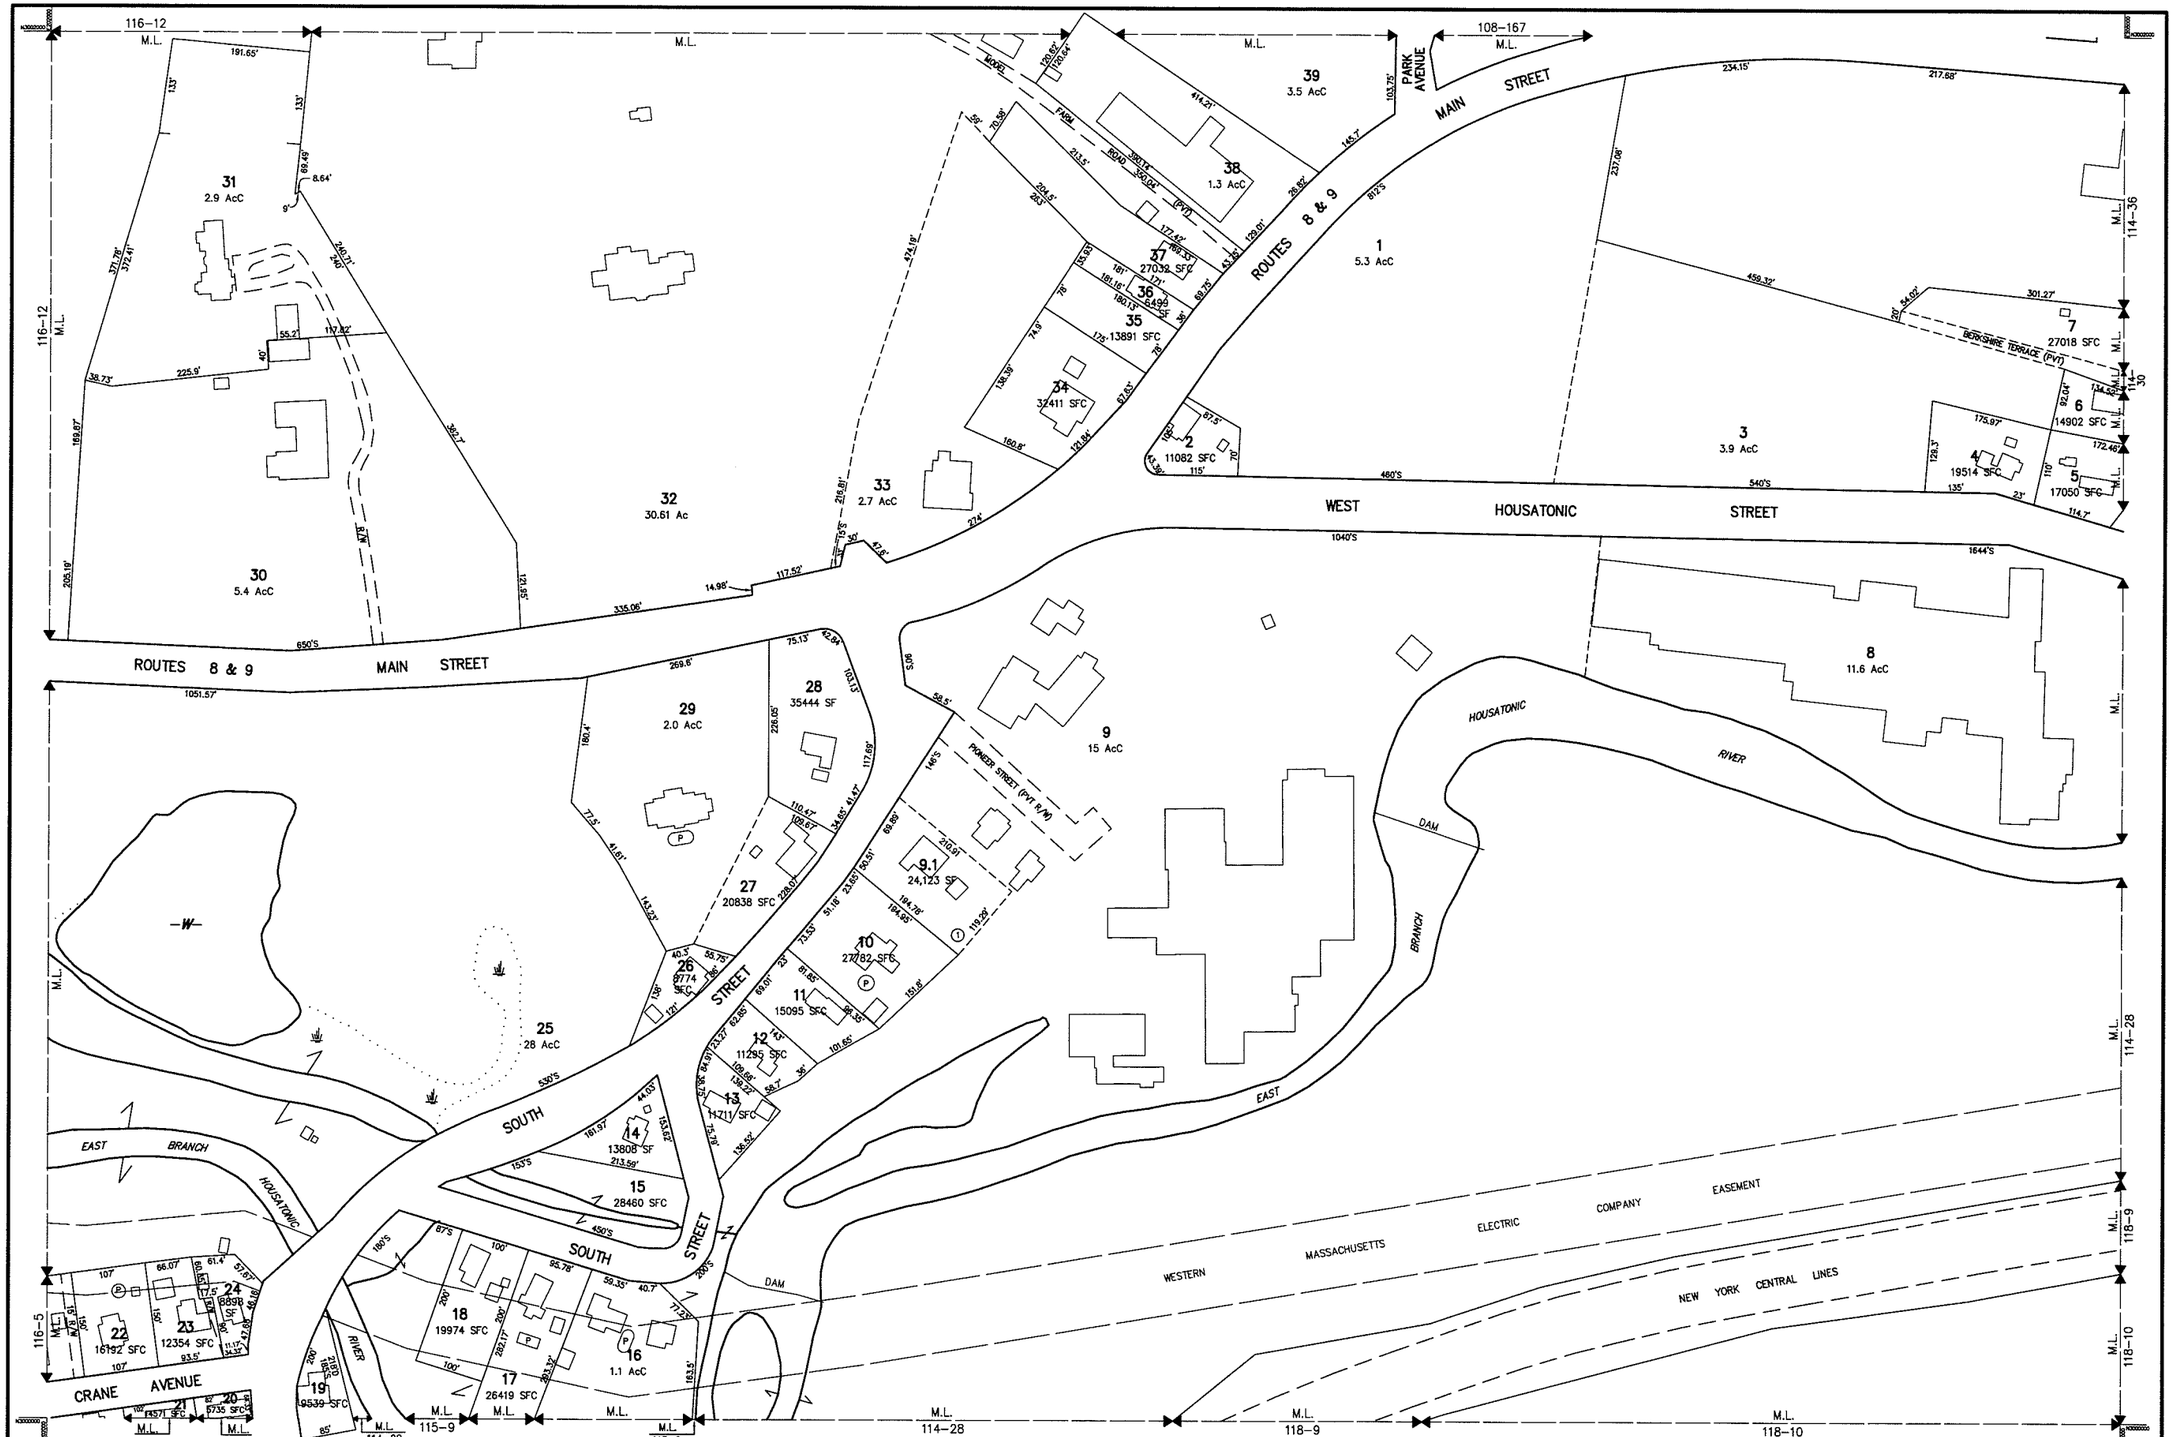

THIS MAP IS FOR ASSESSMENT PURPOSES. IT IS NOT VALID FOR LEGAL DESCRIPTION OR CONVEYANCE.

THE HORIZONTAL DATUM IS THE MASSACHUSETTS STATE PLANE COORDINATE SYSTEM, NAD 83.

PHOTOGRAPHY DATE: APRIL 4, 2000

COMPLETION DATE: JUNE 30, 2002

PRODUCED IN 2002 BY

CAI Technologies

Precision Mapping, Geospatial Solutions

11 PLEASANT STREET, LITTLETON, NH 03561

800.322.4540 - WWW.CAI-TECH.COM

LEGEND

AREA SURVEYED	Ac or SF
AREA CALCULATED	AcC or SFC
RECORD DIMENSION	.100'
SCALED DIMENSION	.100'S
MATCH LINE	M.L.
WATER	
POOL	P
EXEMPT PROPERTY	6
SUBDIVISION LOT NO.	2
BUILDING	
RIGHT OF WAY/ACCESS	6/8
COMMON OWNERSHIP	OR
WETLANDS	

FEET 50 0 100 200 300

SCALE 1" = 100'

25 0 25 50 75 METERS

REVISED TO : JANUARY 1, 2016

PROPERTY MAPS

DALTON

MASSACHUSETTS

INDEX DIAGRAM

107	108	109
116		114
117	118	119

GN

MAP NO.

115