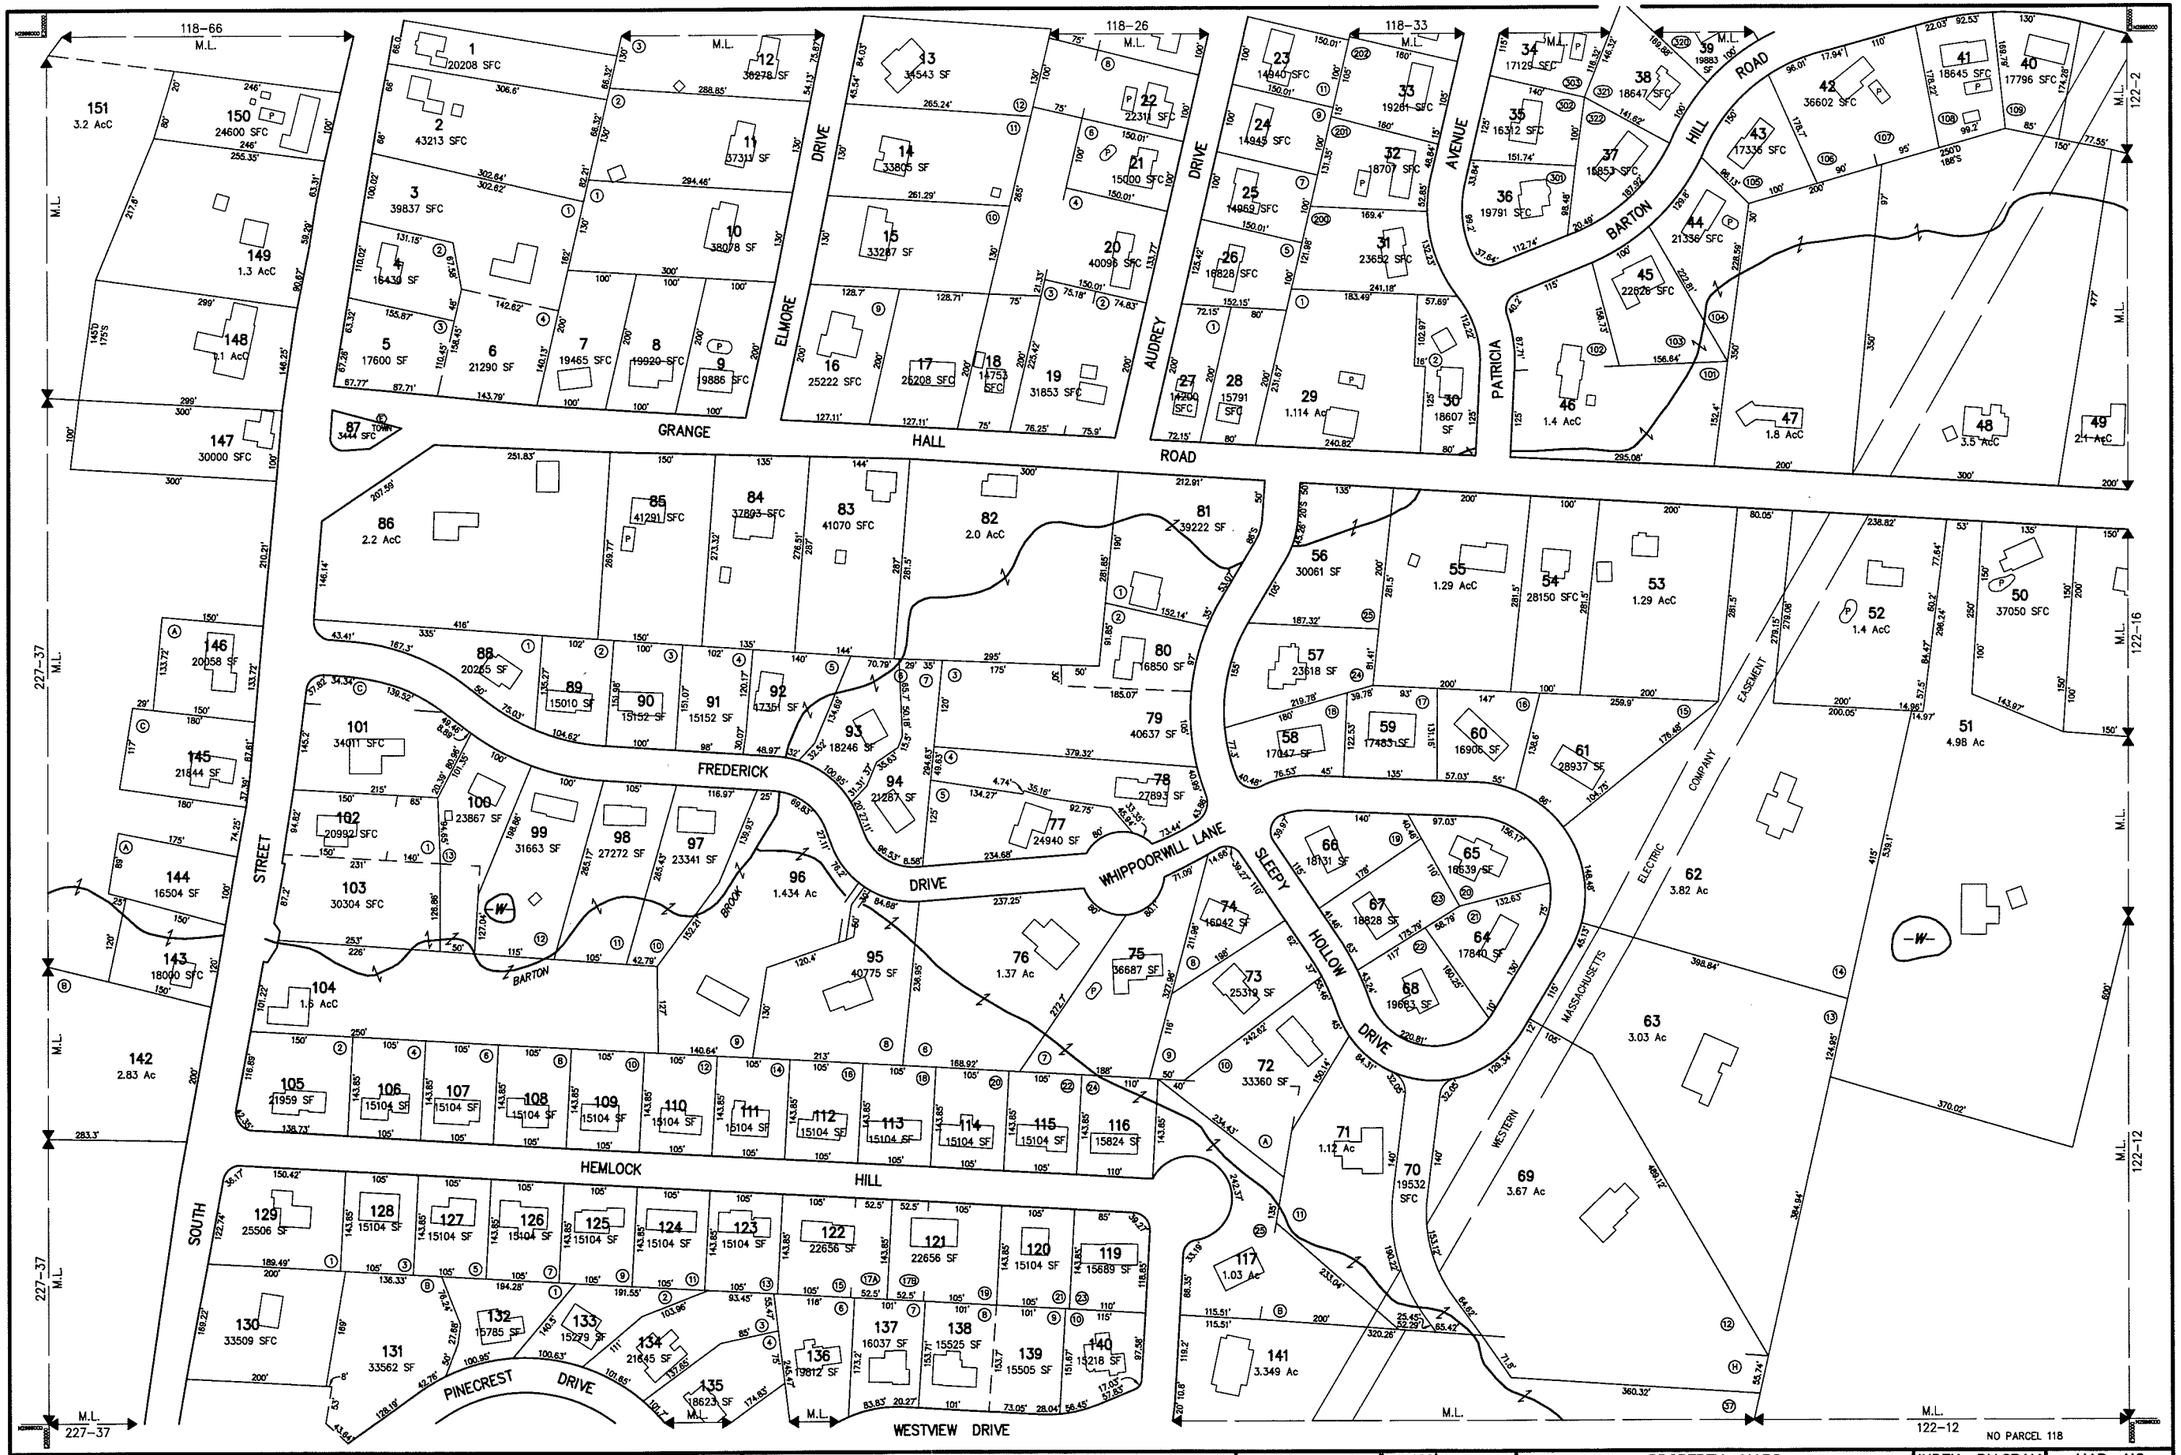

THIS MAP IS FOR ASSESSMENT PURPOSES. IT IS NOT VALID FOR LEGAL DESCRIPTION OR CONVEYANCE.

THE HORIZONTAL DATUM IS THE MASSACHUSETTS STATE PLANE COORDINATE SYSTEM, NAD 83.

PHOTOGRAPHY DATE: APRIL 4, 2000

COMPLETION DATE: JUNE 30, 2002

PRODUCED IN 2002 BY

CAI Technologies
Precision Mapping Geospatial Solutions
11 PLEASANT STREET, LITTLETON, NH 03561
800.322.4540 - WWW.CAI-TECH.COM

LEGEND

AREA SURVEYED	Ac or SF	POOL	P
AREA CALCULATED	AcC or SFC	EXEMPT PROPERTY	E
RECORD DIMENSION	100'	SUBDIVISION LOT NO.	2
SCALED DIMENSION	100'S	BUILDING	
MATCH LINE	M.L.	RIGHT OF WAY/ACCESS	R/W
WATER	W	COMMON OWNERSHIP	OR
		WETLANDS	W

SCALE 1" = 100'

FEET: 50 0 100 200 300

METERS: 25 0 25 50 75

REVISED TO : JANUARY 1, 2015

PROPERTY MAPS

DALTON

MASSACHUSETTS

INDEX DIAGRAM

117	118	119
124		122
125	227	

GN

MAP NO. 123